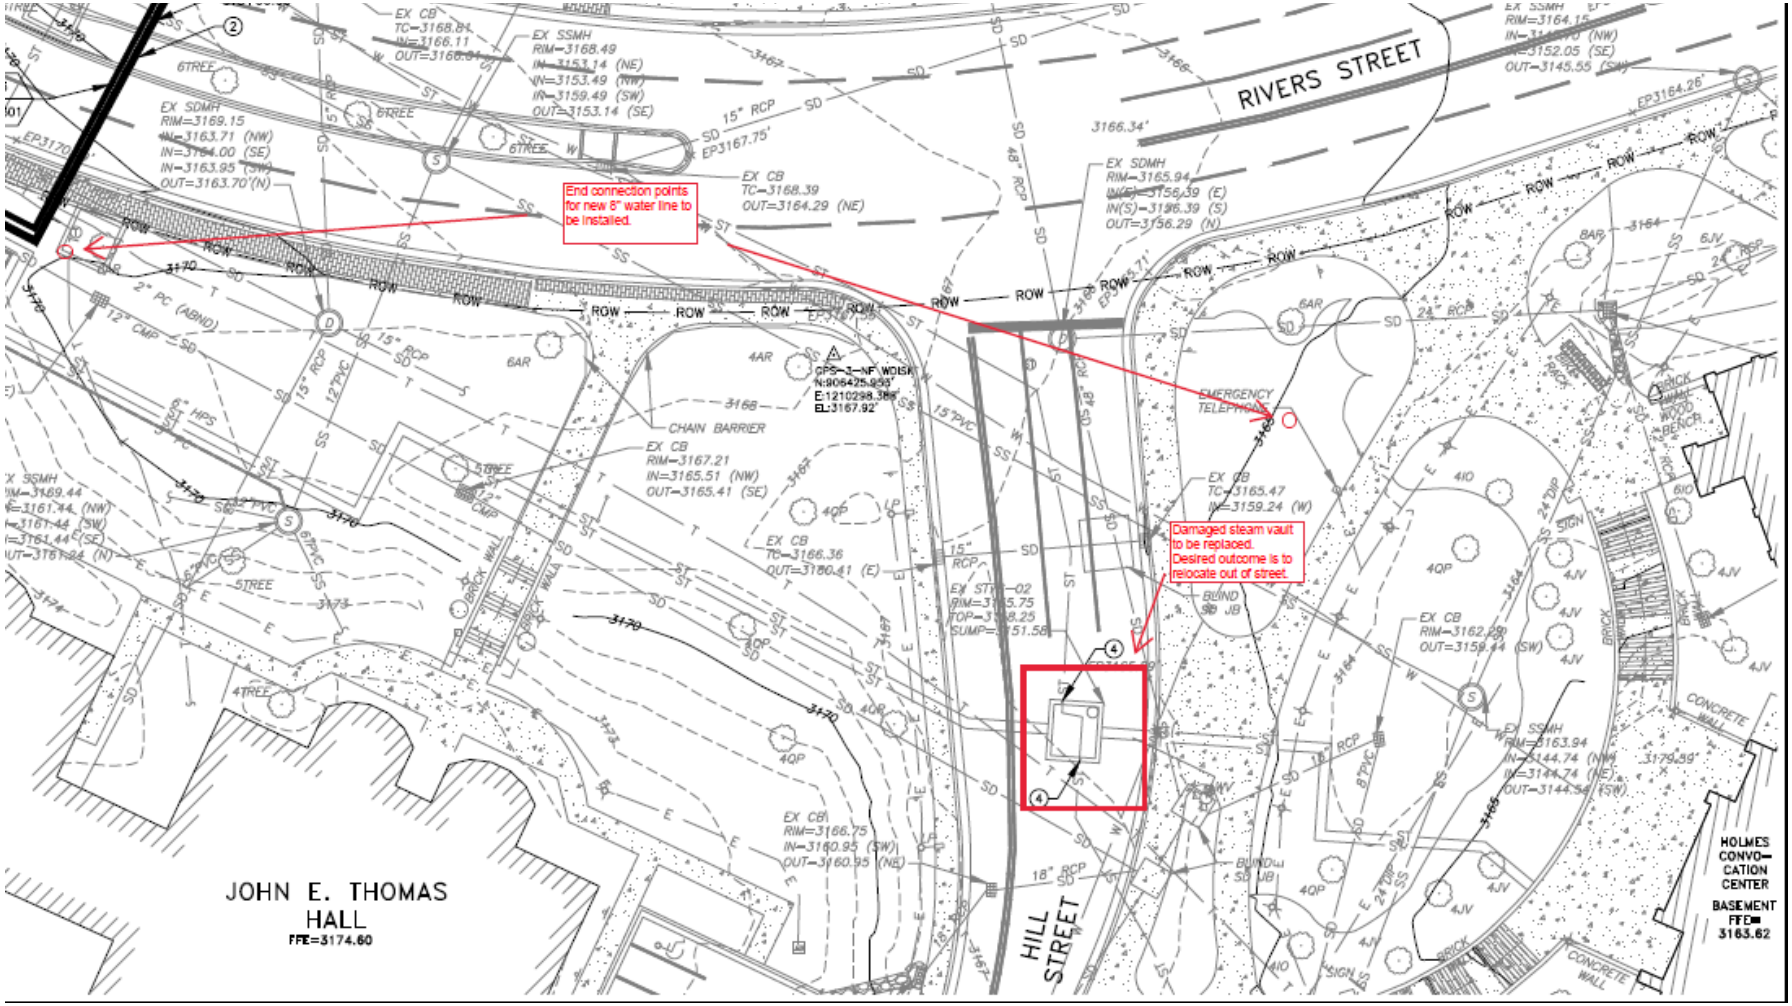Hill Street Steam Vault Replacement Scope Drawing